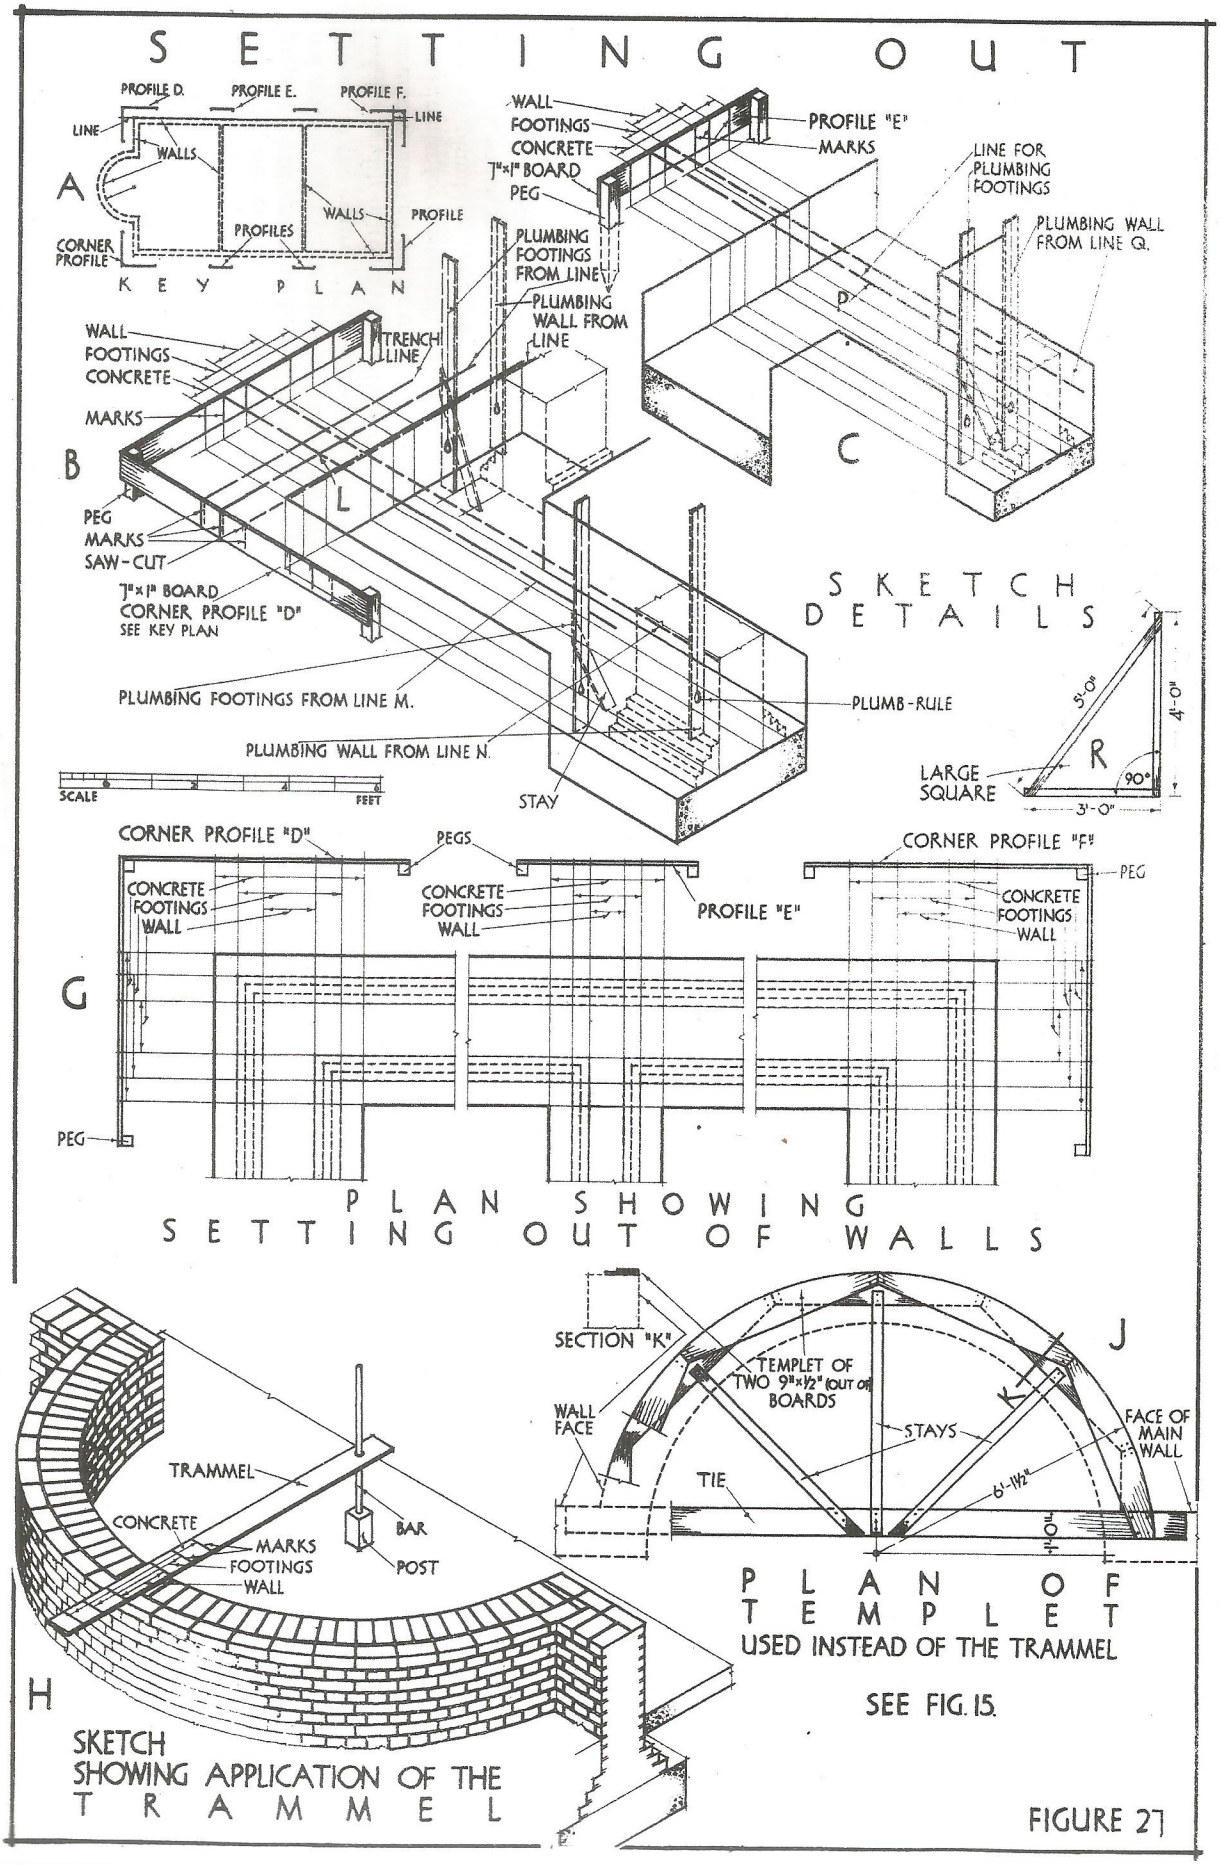
SETTING OUT
PROFILE D.
PROFILE E.
PROFILE F.
LINE
LINE
WALLS
A
WALLS
PROFILE
PROFILES
CORNER PROFILE
KEY PLAN
WALL
FOOTINGS
CONCRETE
1"×1" BOARD
PEG
PROFILE "E"
MARKS
LINE FOR PLUMBING FOOTINGS
PLUMBING WALL FROM LINE Q.
PLUMBING FOOTINGS FROM LINE
PLUMBING WALL FROM LINE
TRENCH LINE
WALL
FOOTINGS
CONCRETE
MARKS
B
PEG
MARKS
SAW-CUT
1"×1" BOARD
CORNER PROFILE "D"
SEE KEY PLAN
C
SKETCH DETAILS
PLUMBING FOOTINGS FROM LINE M.
PLUMB-RULE
PLUMBING WALL FROM LINE N.
STAY
SCALE
FEET
5'-0"
4'-0"
R
LARGE SQUARE
90°
3'-0"
CORNER PROFILE "D"
PEGS
CORNER PROFILE "F"
PEG
CONCRETE
FOOTINGS
WALL
CONCRETE
FOOTINGS
WALL
PROFILE "E"
CONCRETE
FOOTINGS
WALL
G
PEG
PLAN SHOWING SETTING OUT OF WALLS
SECTION "K"
TEMPLET OF TWO 9"×½" (OUT OF BOARDS
J
WALL FACE
STAYS
K
FACE OF MAIN WALL
TIE
6'-1½"
TRAMMEL
CONCRETE
BAR
MARKS
FOOTINGS
WALL
POST
H
SKETCH SHOWING APPLICATION OF THE TRAMMEL
PLAN OF TEMPLET USED INSTEAD OF THE TRAMMEL
SEE FIG. 15.

FIGURE 27