WINDOW WITH STONE DRESSINGS

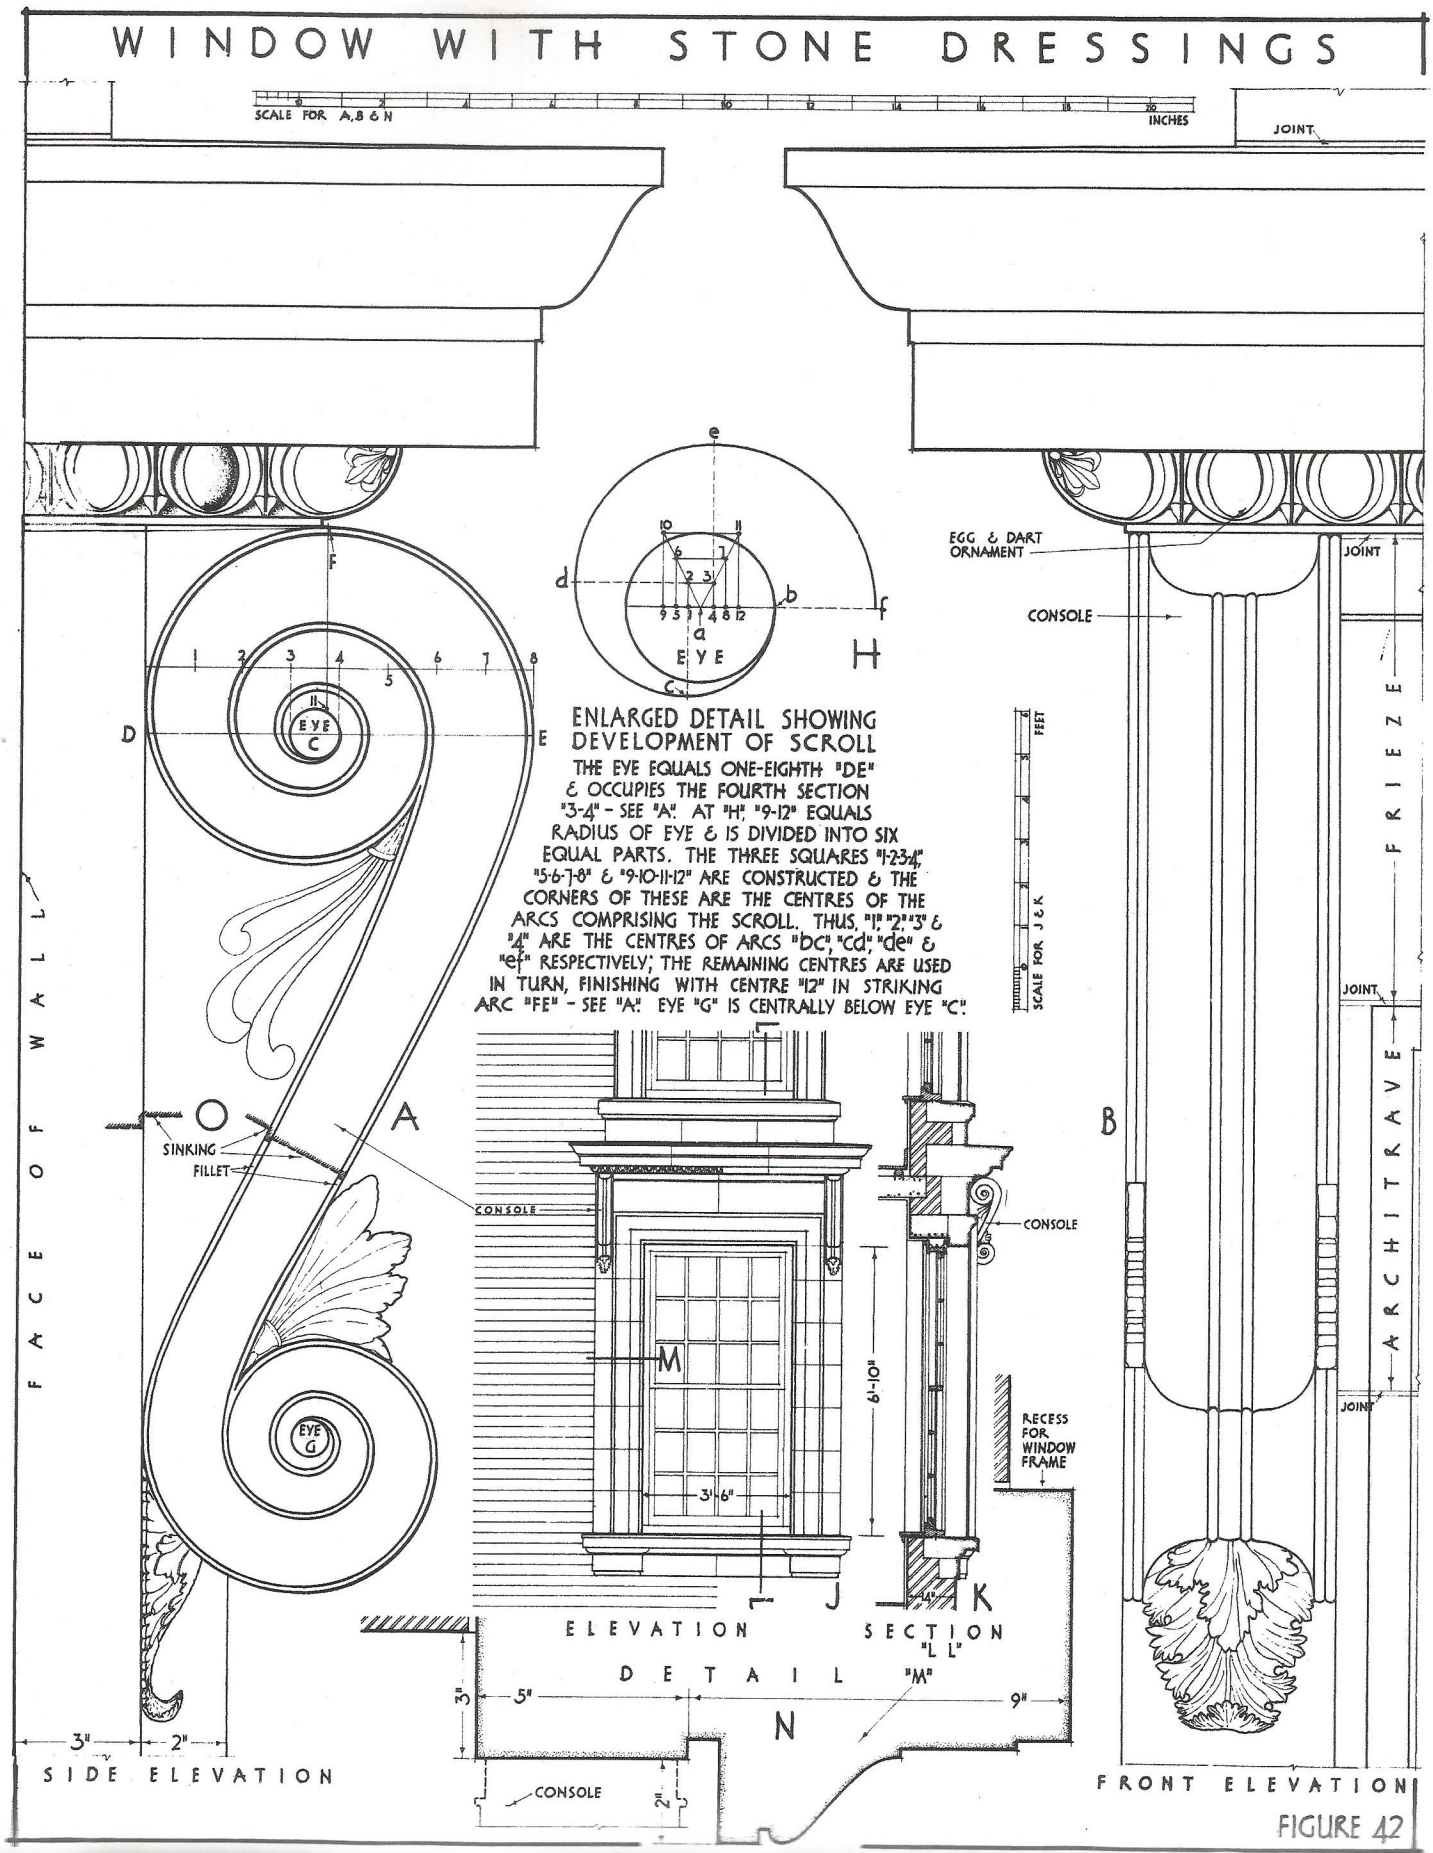

FIGURE 42