QUEEN POST ROOF

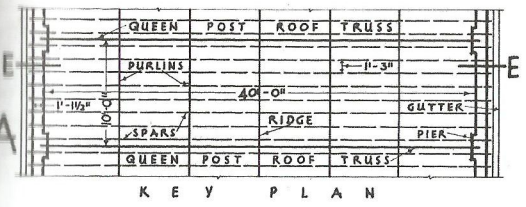

KEY PLAN

NOTE: MILD STEEL ROOF TRUSSES – SEE FIG. 50, VOL. 2 – HAVE LARGELY SUPERSEDED THOSE OF TIMBER CONSTRUCTION

SEE FIGURE 40, VOLUME ONE FOR DETAILS OF THE JOINTS AT THE STRUTS, FEET OF PRINCIPAL RAFTERS, ETC.

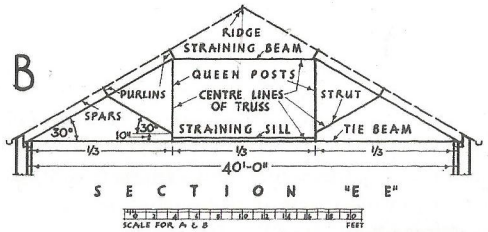

SECTION "E E"

DETAIL "F"

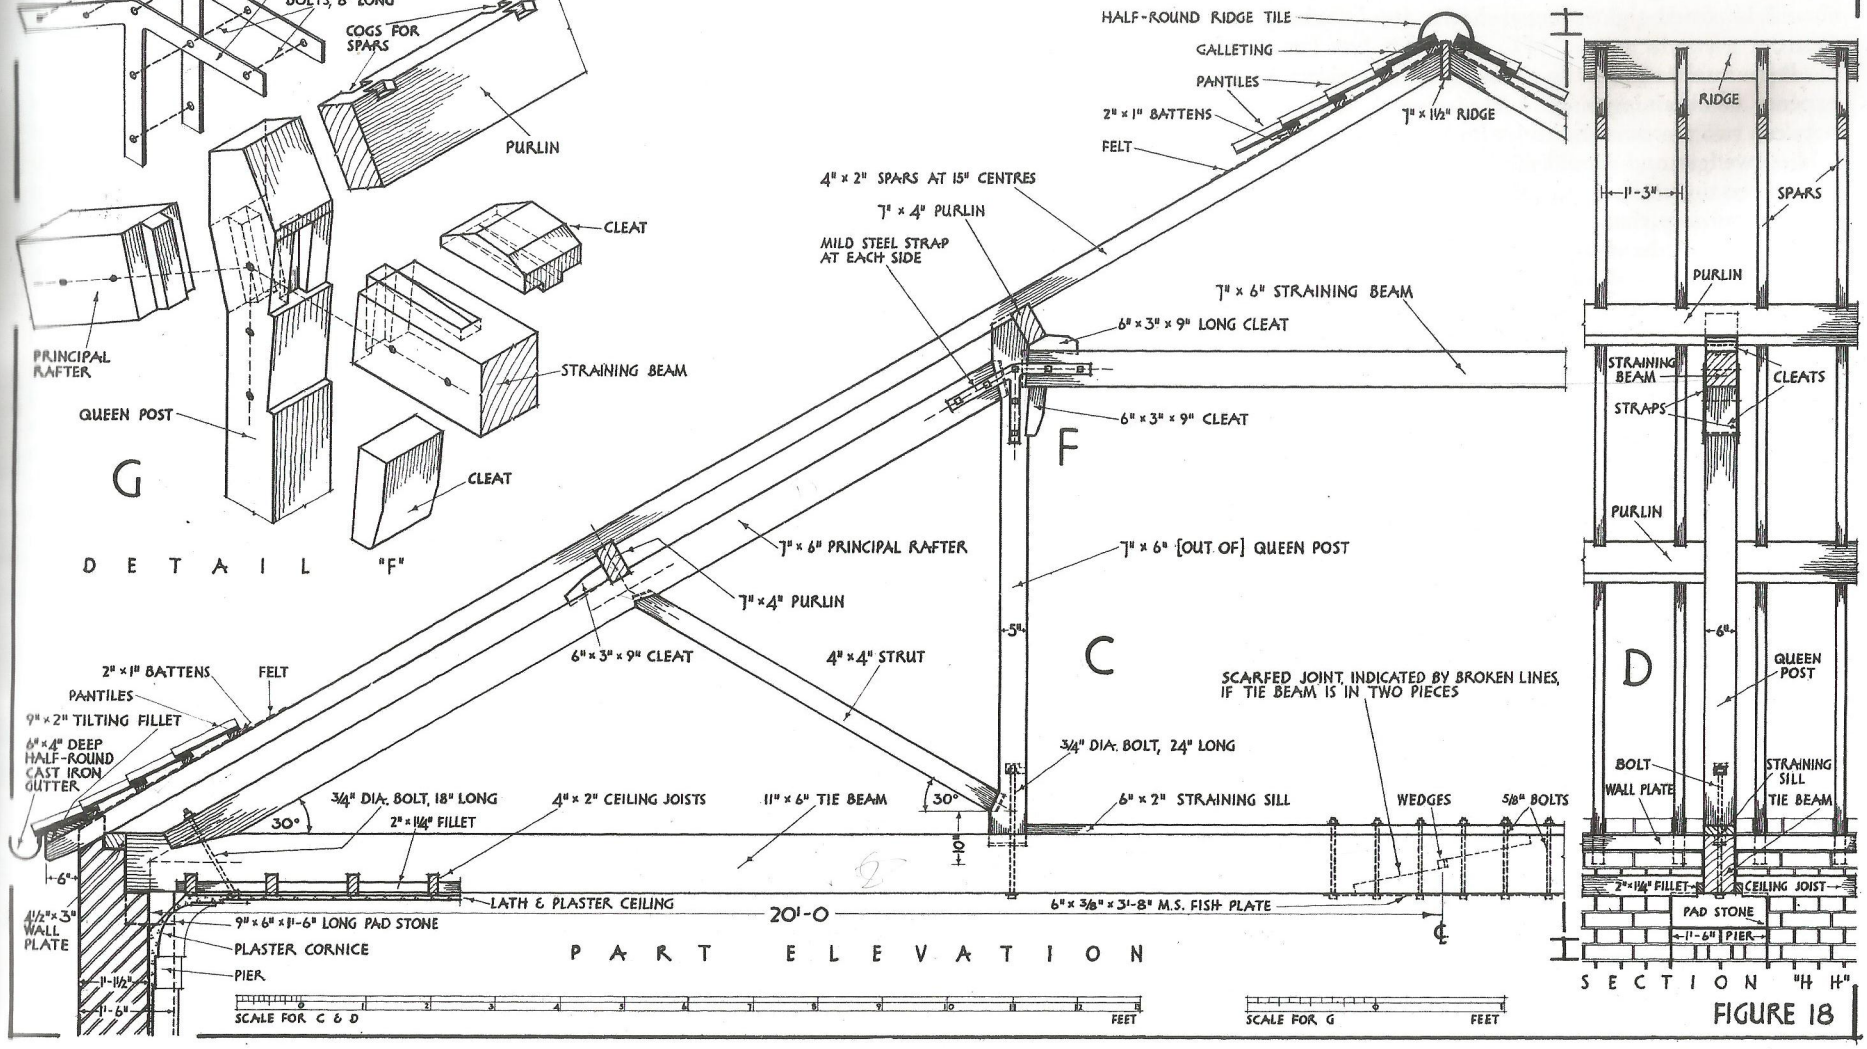

PART ELEVATION

SECTION "H H"

FIGURE 18