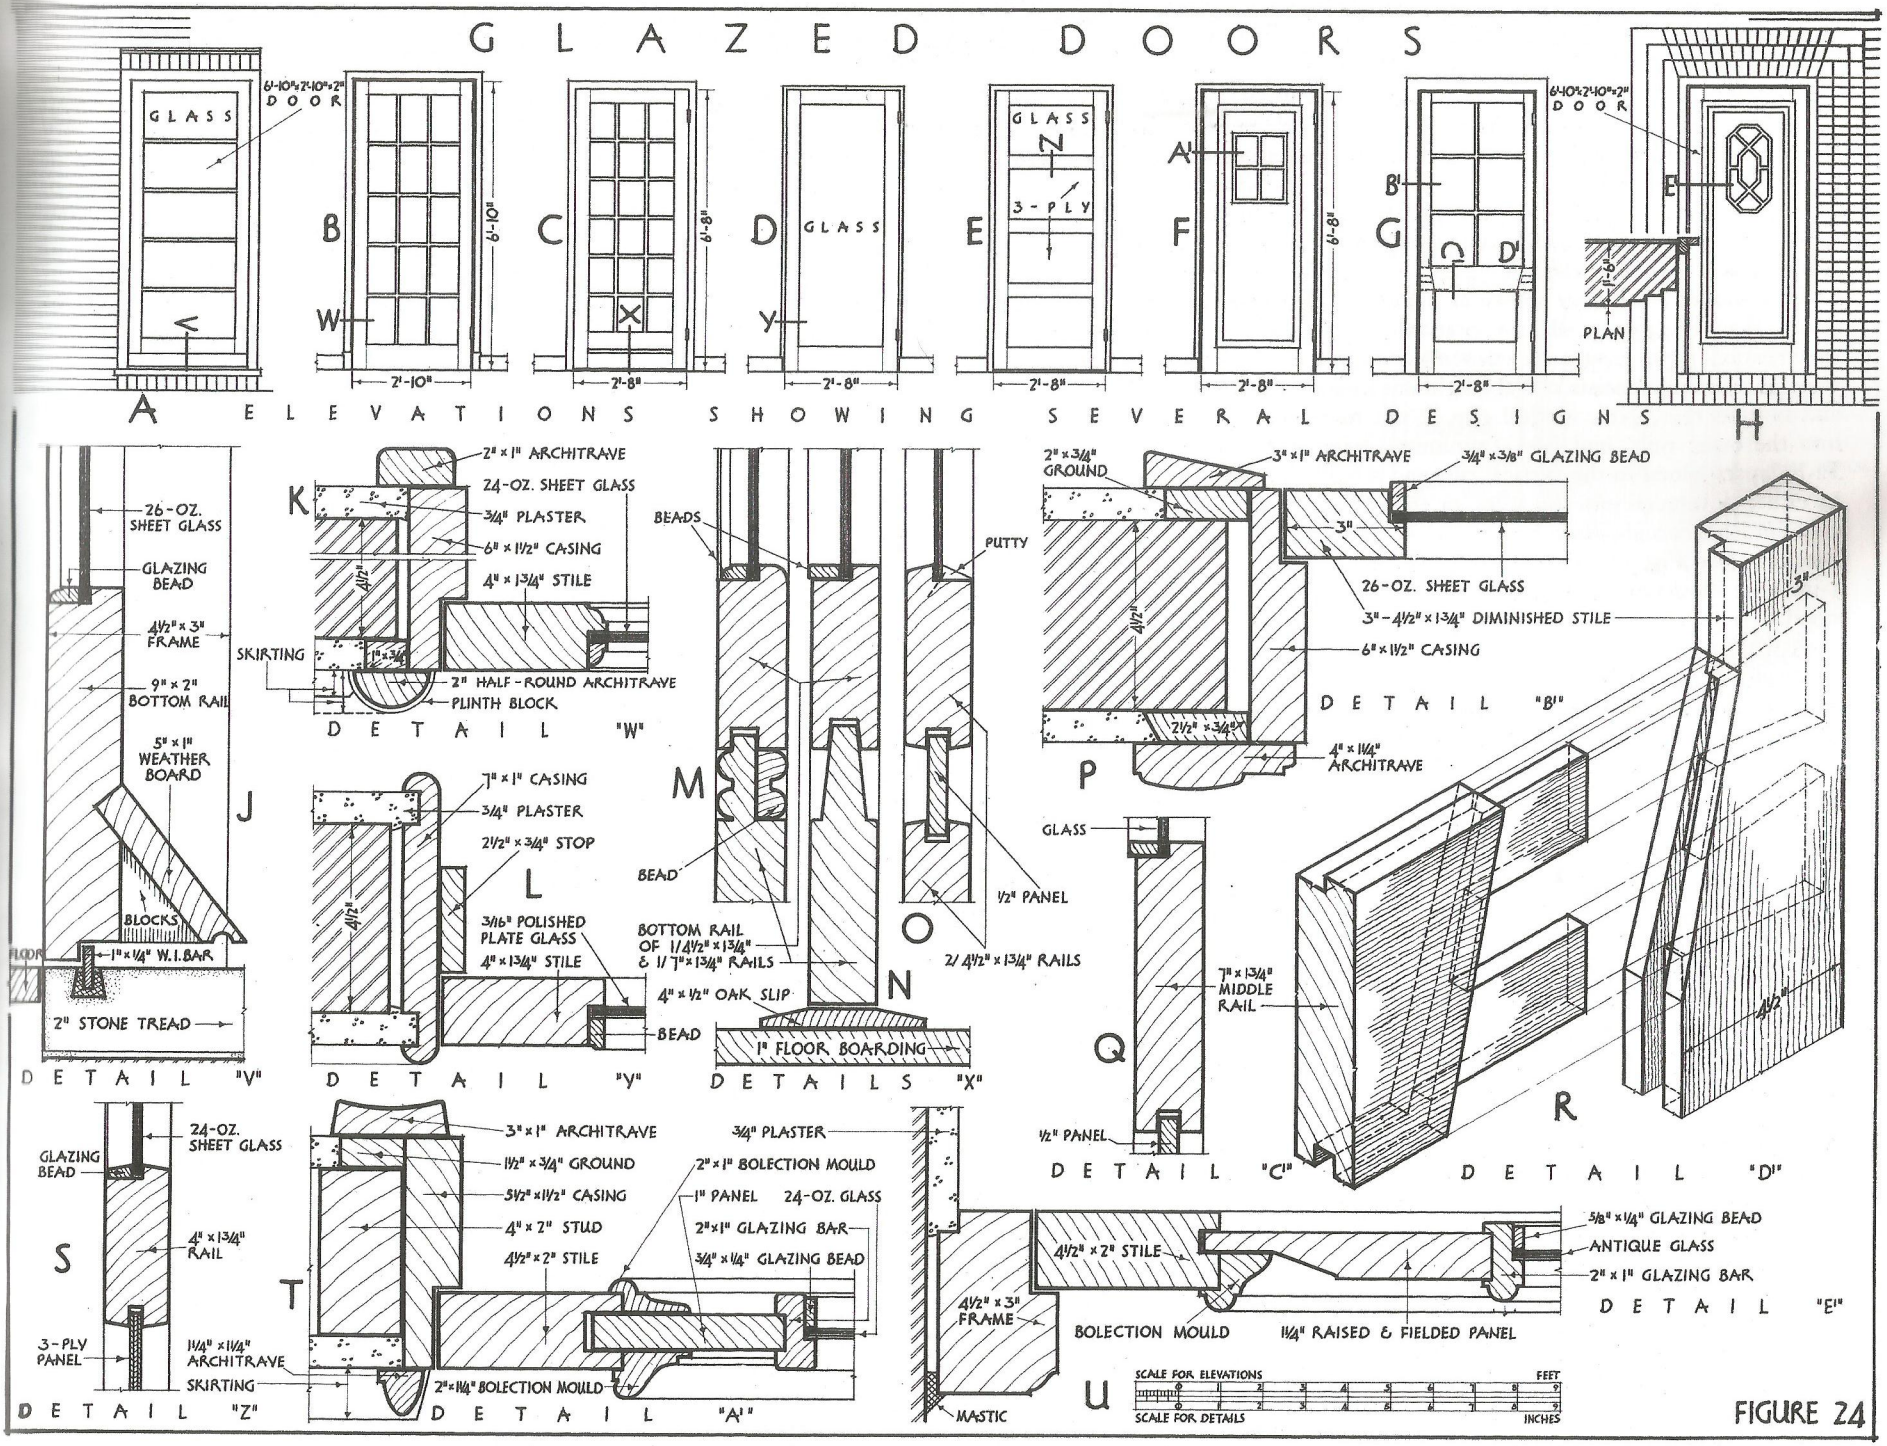
GLAZED DOORS
GLASS
6'-10½"×2'-10"×2" DOOR
A
B
W
C
X
D
GLASS
y
E
GLASS
N
3-PLY
A'
F
B'
G
C'
D'
6'-10½"×2'-10"×2" DOOR
E
1'-6"
PLAN
H
2'-10"
2'-8"
6'-10"
6'-8"
ELEVATIONS SHOWING SEVERAL DESIGNS
26-OZ. SHEET GLASS
GLAZING BEAD
4½"×3" FRAME
9"×2" BOTTOM RAIL
5"×1" WEATHER BOARD
BLOCKS
1"×¼" W.I.BAR
FLOOR
2" STONE TREAD
J
DETAIL "V"
2"×1" ARCHITRAVE
24-OZ. SHEET GLASS
¾" PLASTER
6"×1½" CASING
4"×1¾" STILE
4½"
SKIRTING
1"×¾"
2" HALF-ROUND ARCHITRAVE
PLINTH BLOCK
K
DETAIL "W"
7"×1" CASING
¾" PLASTER
2½"×¾" STOP
4½"
3/16" POLISHED PLATE GLASS
4"×1¾" STILE
4"×½" OAK SLIP
BEAD
L
DETAIL "Y"
BEADS
PUTTY
BEAD
M
BOTTOM RAIL OF 1/4½"×1¾" & 1/7"×1¾" RAILS
N
½" PANEL
2/4½"×1¾" RAILS
O
1" FLOOR BOARDING
DETAILS "X"
2"×¾" GROUND
3"×1" ARCHITRAVE
¾"×⅜" GLAZING BEAD
3"
26-OZ. SHEET GLASS
3"-4½"×1¾" DIMINISHED STILE
4½"
6"×1½" CASING
2½"×¾"
4"×1¼" ARCHITRAVE
P
DETAIL "B'"
GLASS
7"×1¾" MIDDLE RAIL
½" PANEL
Q
DETAIL "C"
3"
4½"
R
DETAIL "D'"
GLAZING BEAD
24-OZ. SHEET GLASS
4"×1¾" RAIL
3-PLY PANEL
S
DETAIL "Z"
3"×1" ARCHITRAVE
1½"×¾" GROUND
5½"×1½" CASING
4"×2" STUD
4½"×2" STILE
¾" PLASTER
2"×1" BOLECTION MOULD
1" PANEL
24-OZ. GLASS
2"×1" GLAZING BAR
¾"×¼" GLAZING BEAD
1¼"×1¼" ARCHITRAVE
SKIRTING
2"×1¼" BOLECTION MOULD
T
DETAIL "A'"
4½"×3" FRAME
MASTIC
4½"×2" STILE
5/8"×¼" GLAZING BEAD
ANTIQUE GLASS
2"×1" GLAZING BAR
BOLECTION MOULD
1¼" RAISED & FIELDED PANEL
DETAIL "E'"
U
SCALE FOR ELEVATIONS
FEET
SCALE FOR DETAILS
INCHES

FIGURE 24