FIREPLACE ETC CONSTRUCTION

SHOWING MINIMUM REQUIREMENTS OF MODEL BYELAWS 1939

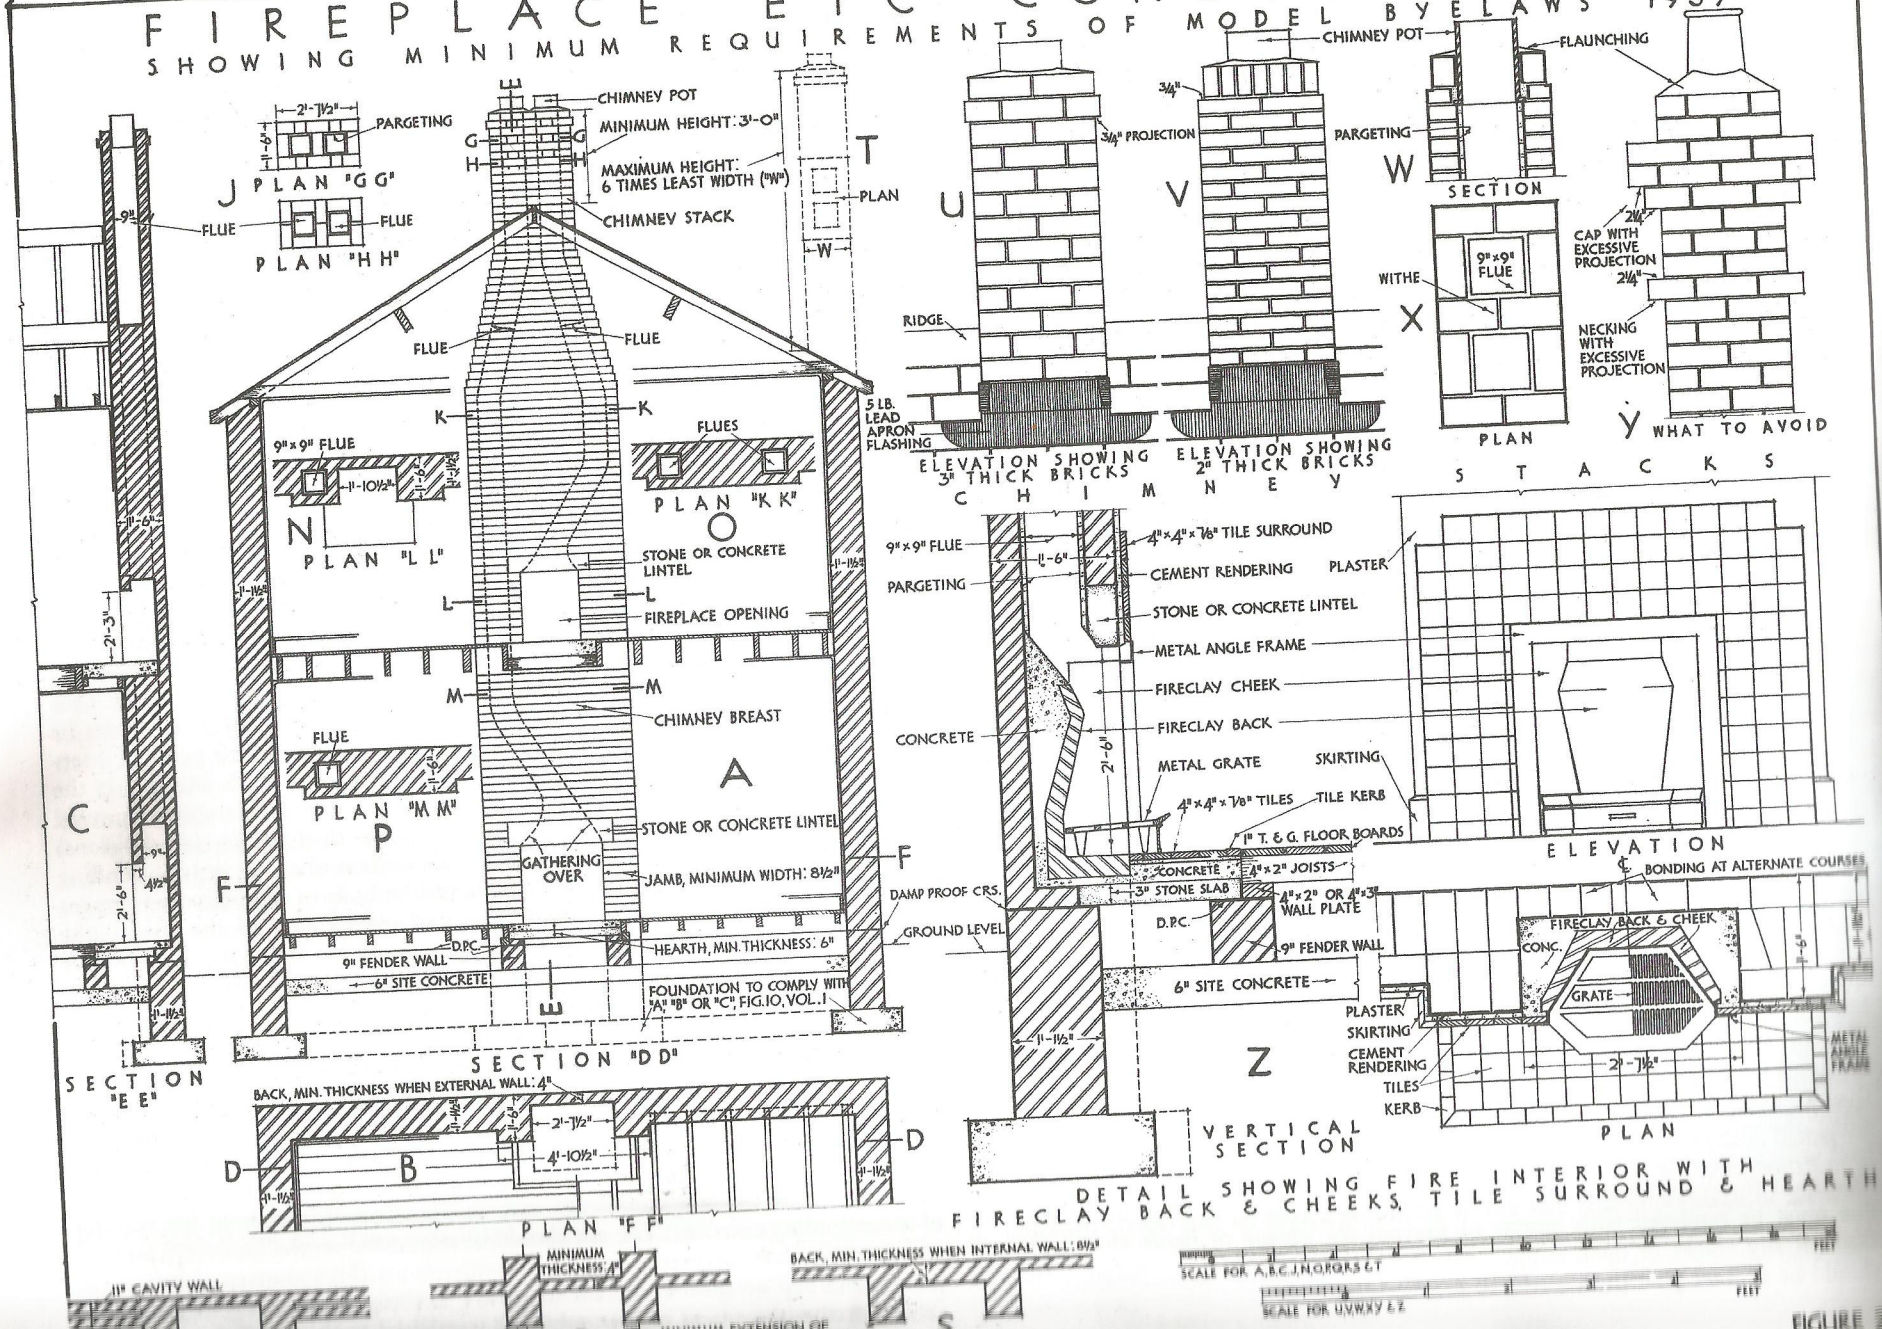

FIGURE 35