# STEEL ROOF TRUSS

## SUITABLE FOR A 30-FT. SPAN

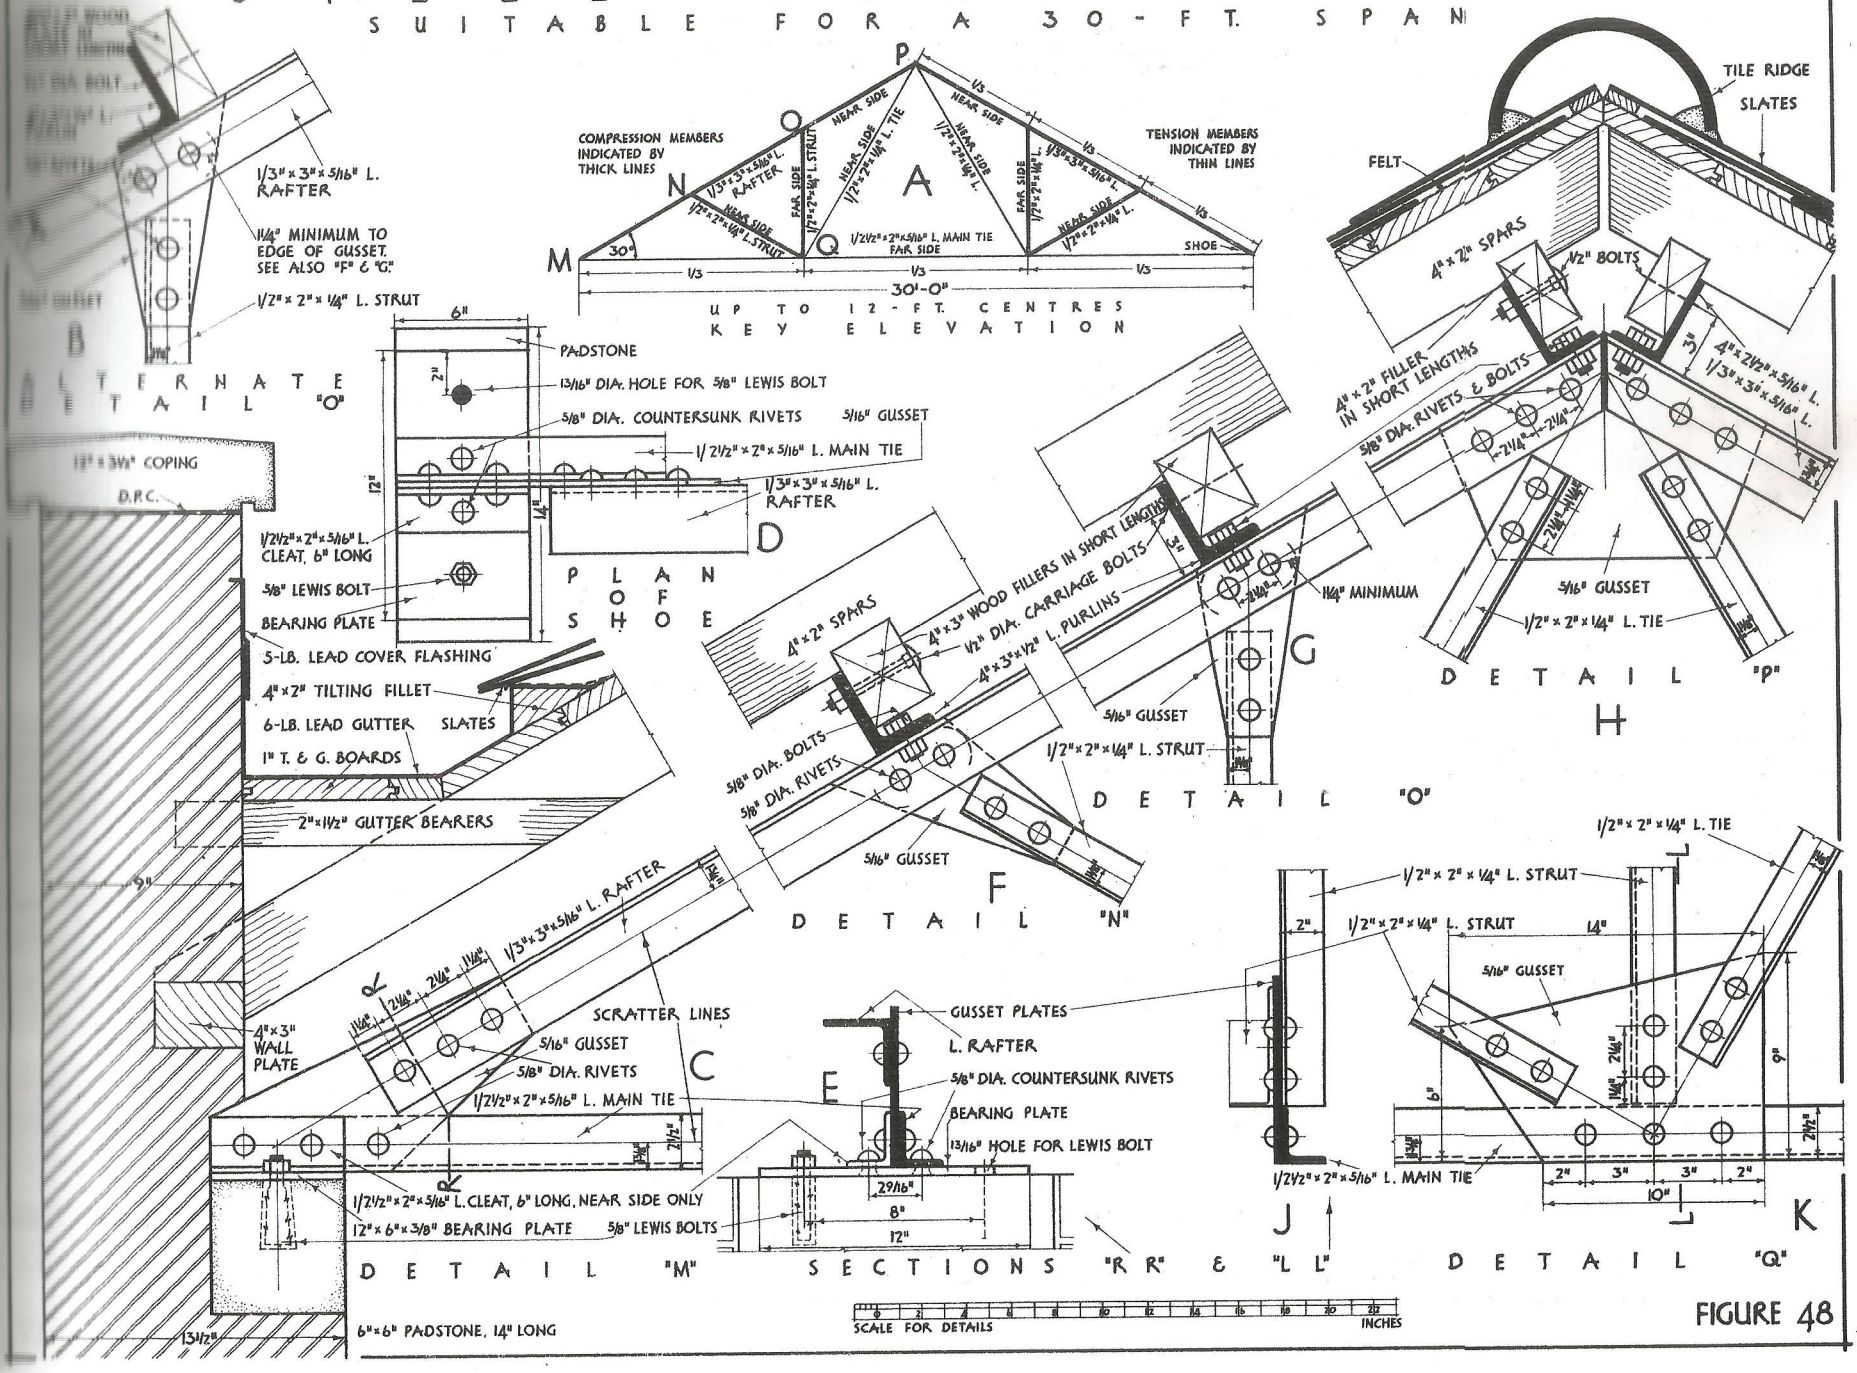


FIGURE 48