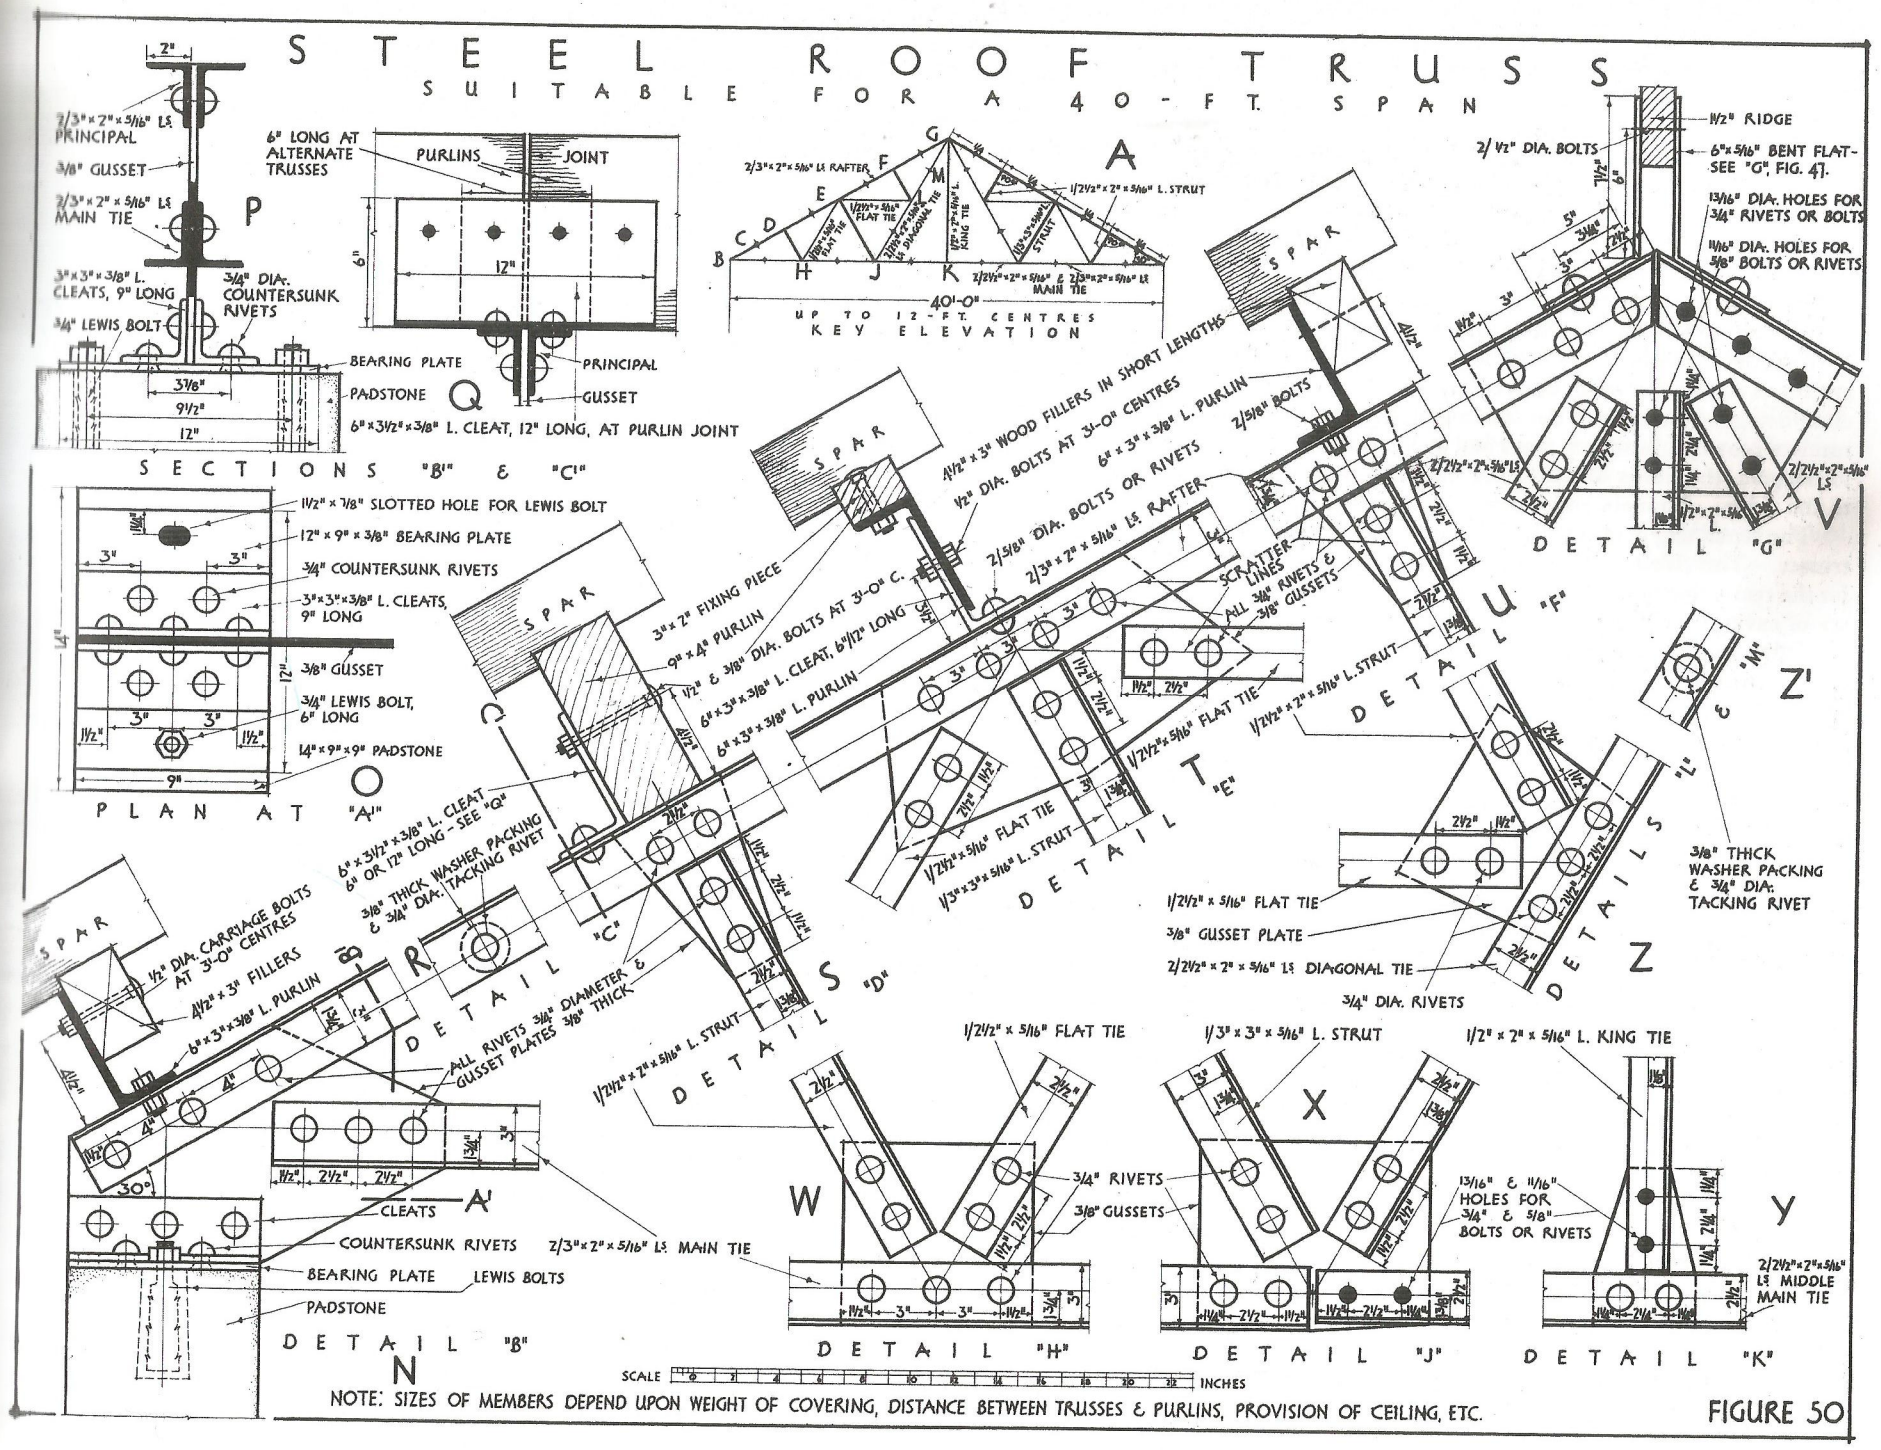

NOTE: SIZES OF MEMBERS DEPEND UPON WEIGHT OF COVERING, DISTANCE BETWEEN TRUSSES & PURLINS, PROVISION OF CEILING, ETC.

FIGURE 50