TIMBERING OF EXCAVATIONS

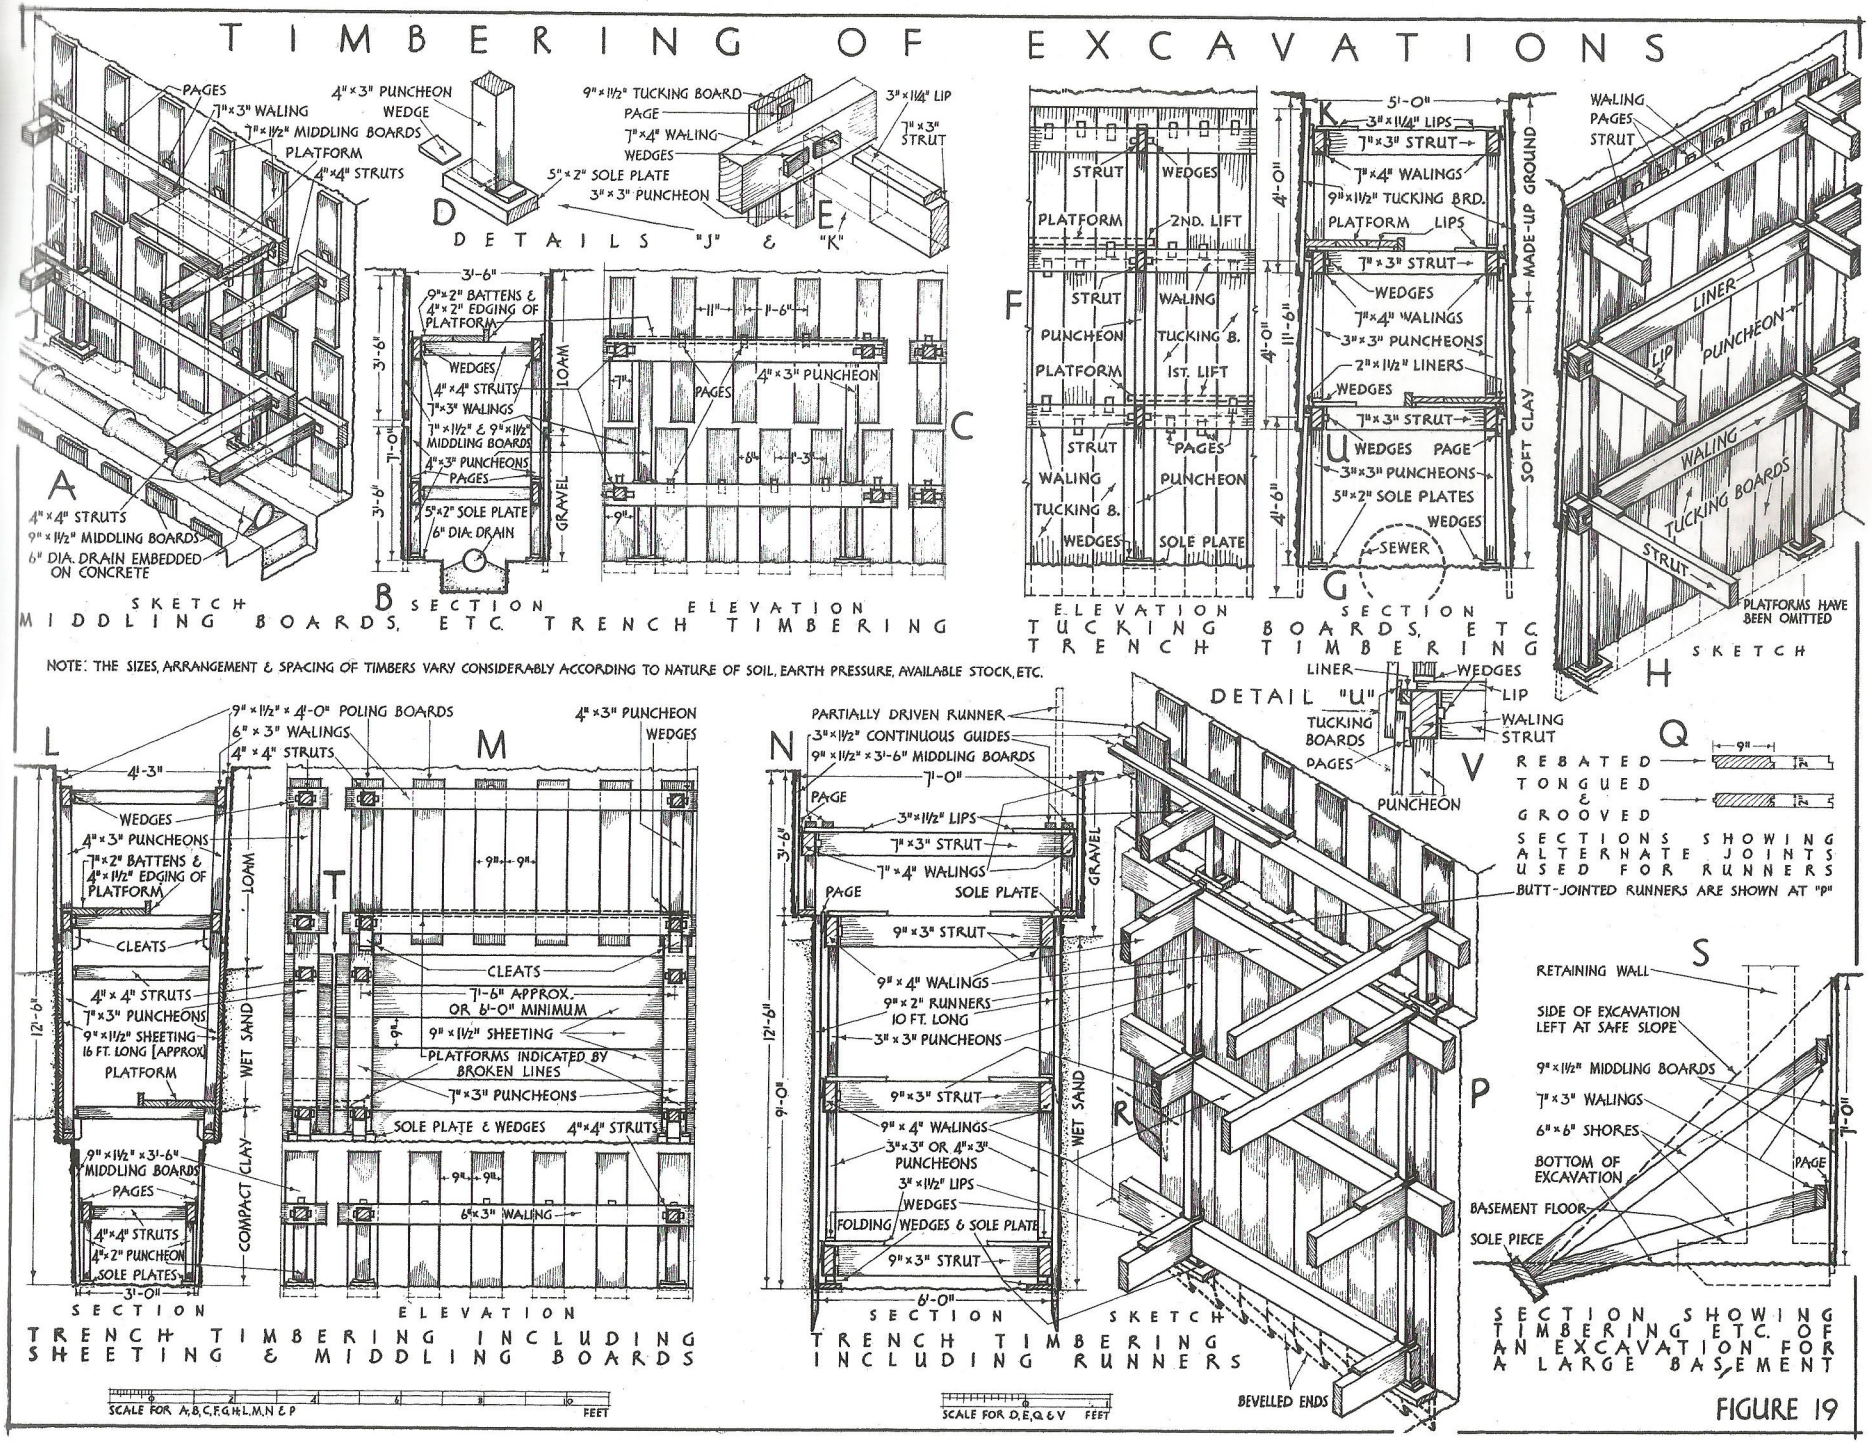

NOTE: THE SIZES, ARRANGEMENT & SPACING OF TIMBERS VARY CONSIDERABLY ACCORDING TO NATURE OF SOIL, EARTH PRESSURE, AVAILABLE STOCK, ETC.

FIGURE 19